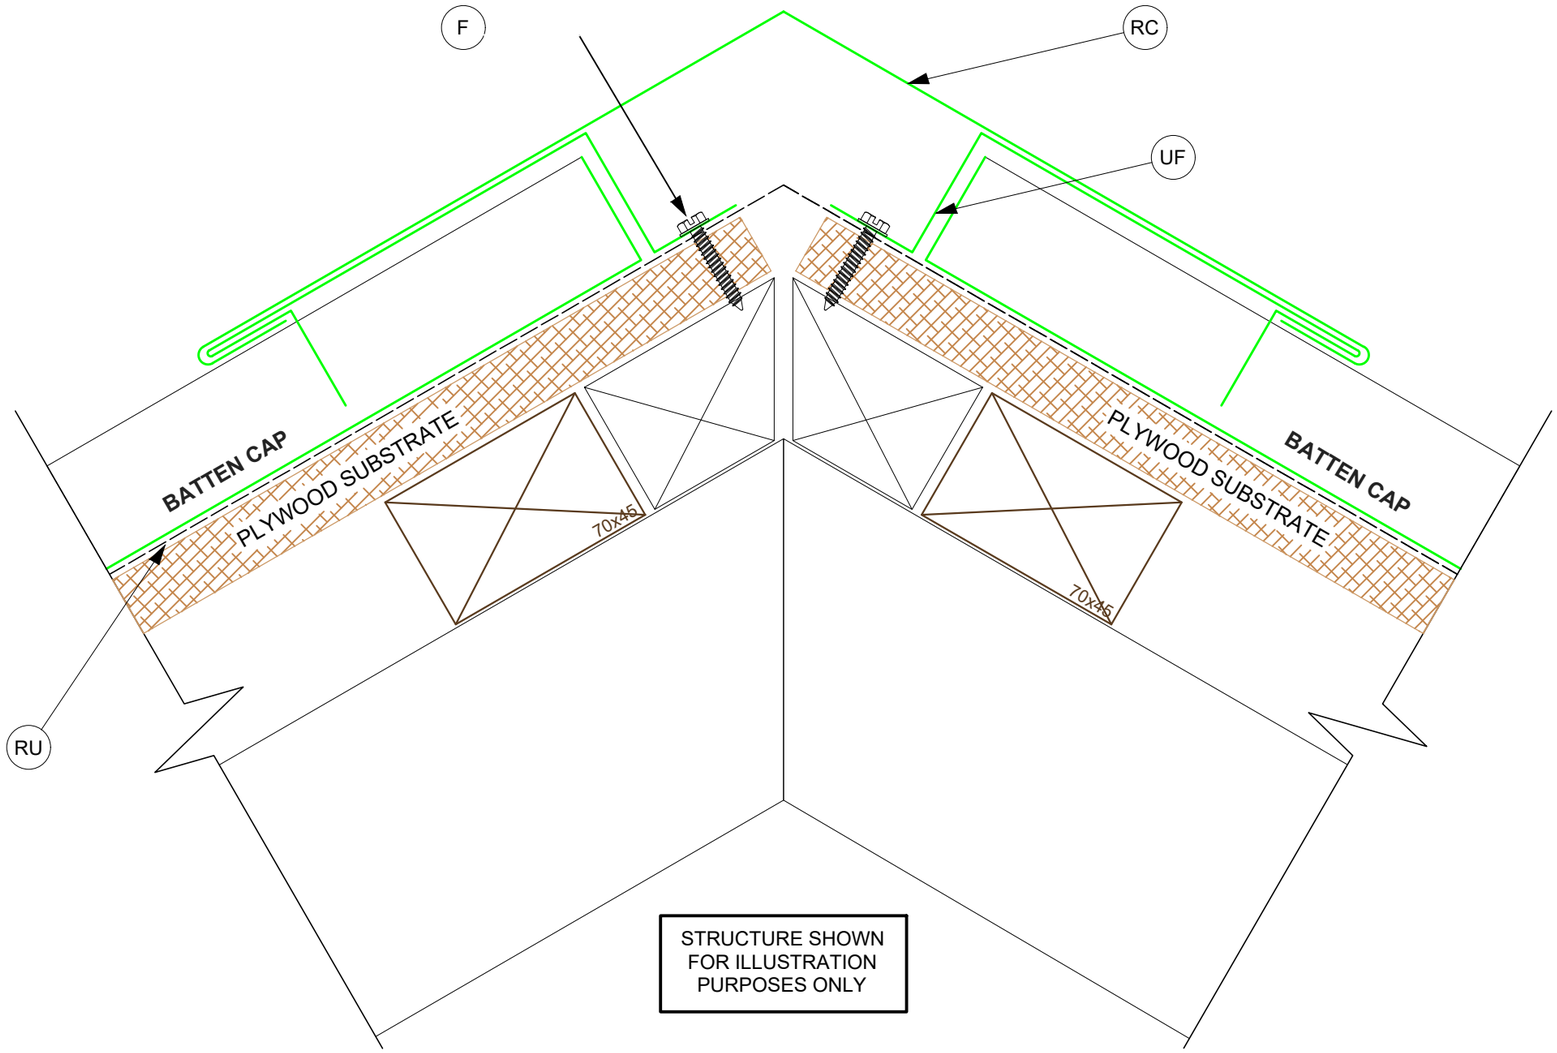

UF *UNDER RIDGE FLASHING*

RC *RIDGE CAP*

F *FIXING*

RU *ROOFING UNDERLAY*

Please refer to E2 for further information on flashings cover width.

BATTEN CAP

RIDGE

Architectural Envelopes

Architectural Envelopes Ltd
54b McNulty Road, Cromwell 9310
P.O. Box 37, Lake Hawea 9345
Email: info@architecturalenvelopes.nz
www.architecturalenvelopes.nz

SCALE: 1:2

Date: **28 Jan 2019**