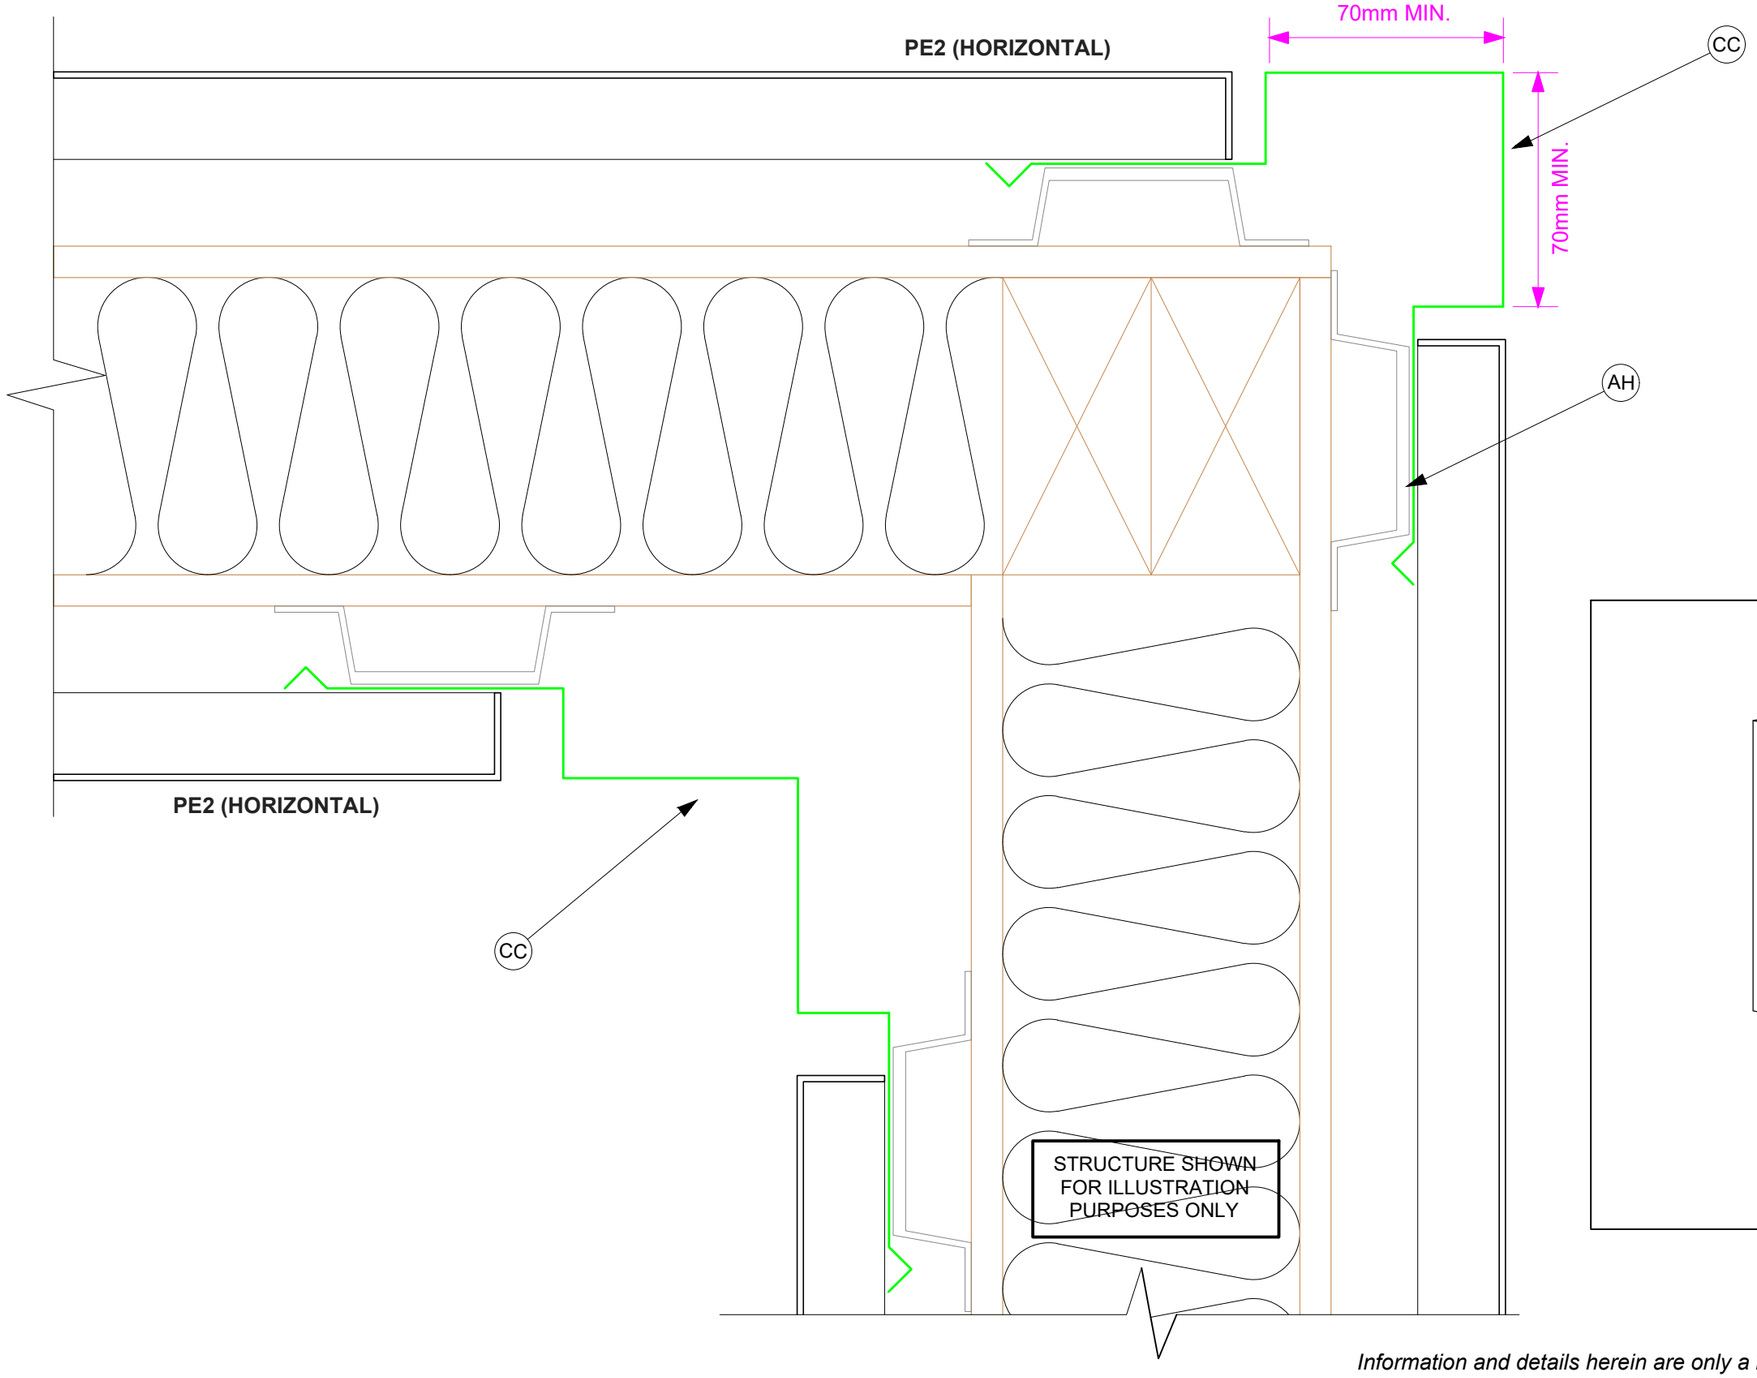

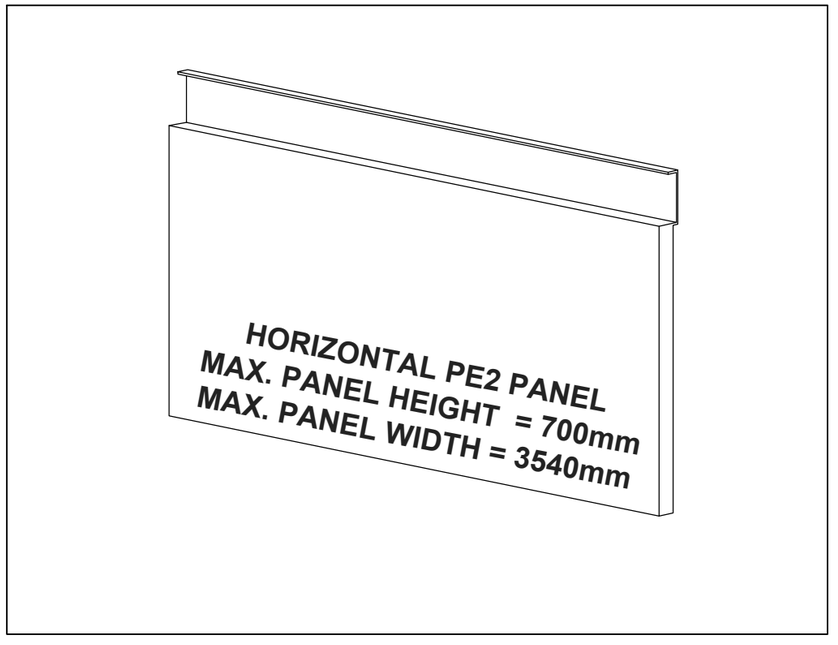

Information and details herein are only a baseline for system design and installation. Modification to meet project requirements is the responsibility of the designer and architect. Architectural Envelopes staff are available to assist in this process.

PE2 (HORIZONTAL)

CORNER - OPTION 2

CC *CONTINUOUS CORNER FLASHING*

AH *ALUMINIUM TOP HAT*

Please refer to E2 for further information on flashings cover width.

Architectural Envelopes Ltd
54b McNulty Road, Cromwell 9310
P.O. Box 37, Lake Hawea 9345
Email: info@architecturalenvelopes.nz
www.architecturalenvelopes.nz

SCALE: 1:2

Date: **3 Oct 2019**