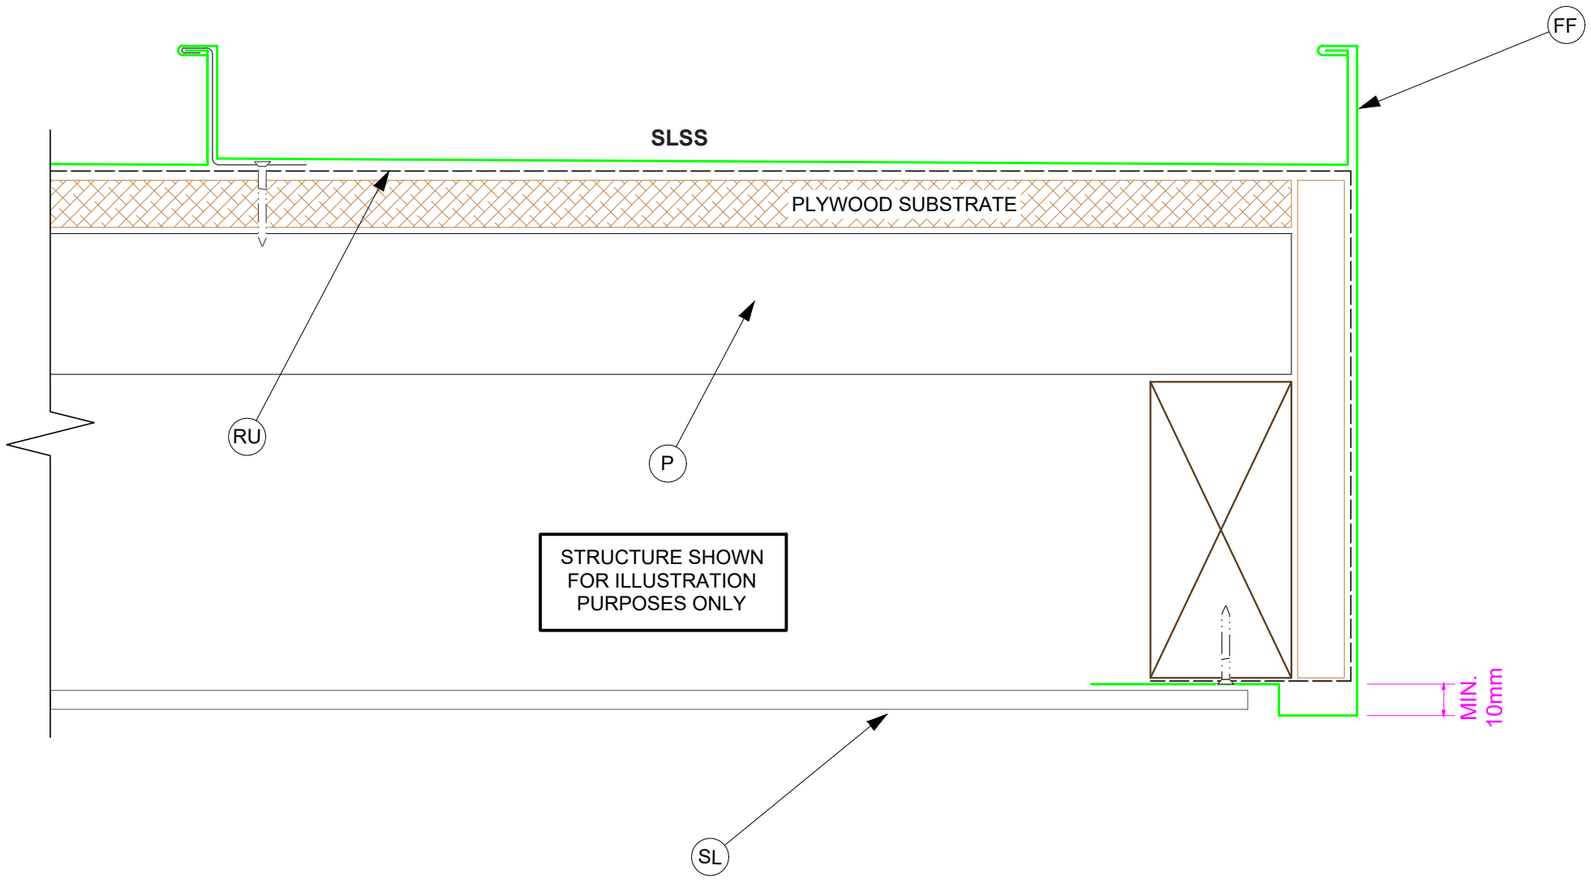

**This option needs special considerations on the lay-out of the roof.*
Please contact us for further information.

SL *SOFFIT LINING*
P *PURLIN*
FF *FASCIA FLASHING*
RU *ROOF UNDERLAY*

Please refer to E2 for further information on flashings cover width.

SINGLE LOCK STANDING SEAM (SLSS)

PARALLEL BARGE / FASCIA - OPTION 3

Architectural Envelopes

Architectural Envelopes Ltd
54b McNulty Road, Cromwell 9310
P.O. Box 37, Lake Hawea 9345
Email: info@architecturalenvelopes.nz
www.architecturalenvelopes.nz

SCALE: 1:2

Date: **13 Aug 2019**