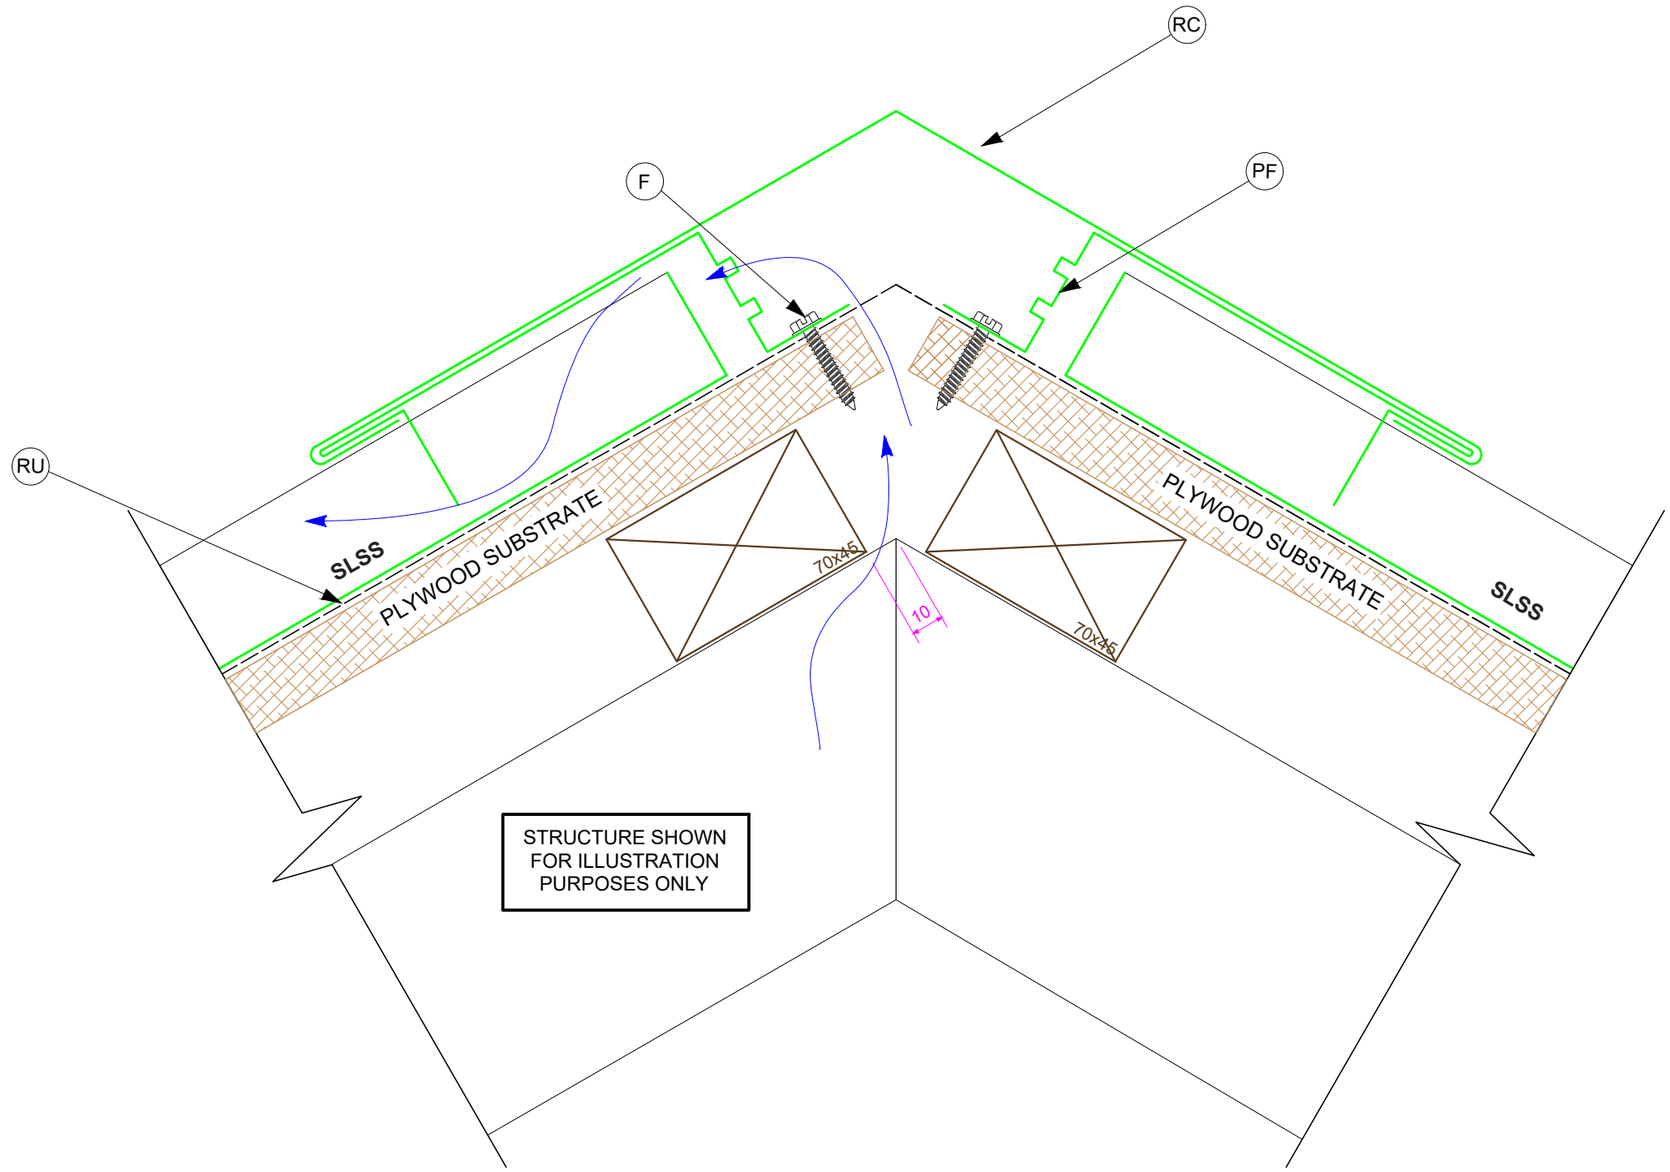

PF *PERFORATED UNDER RIDGE FLASHING*

RC *RIDGE CAP*

F *FIXING*

RU *ROOFING UNDERLAY*

Please refer to E2 for further information on flashings cover width.

SINGLE LOCK STANDING SEAM (SLSS)

RIDGE - VENTED

Architectural Envelopes Ltd
54b McNulty Road, Cromwell 9310
P.O. Box 37, Lake Hawea 9345
Email: info@architecturalenvelopes.nz
www.architecturalenvelopes.nz

SCALE: 1:2

Date: **13 Aug 2019**